PLAN 1

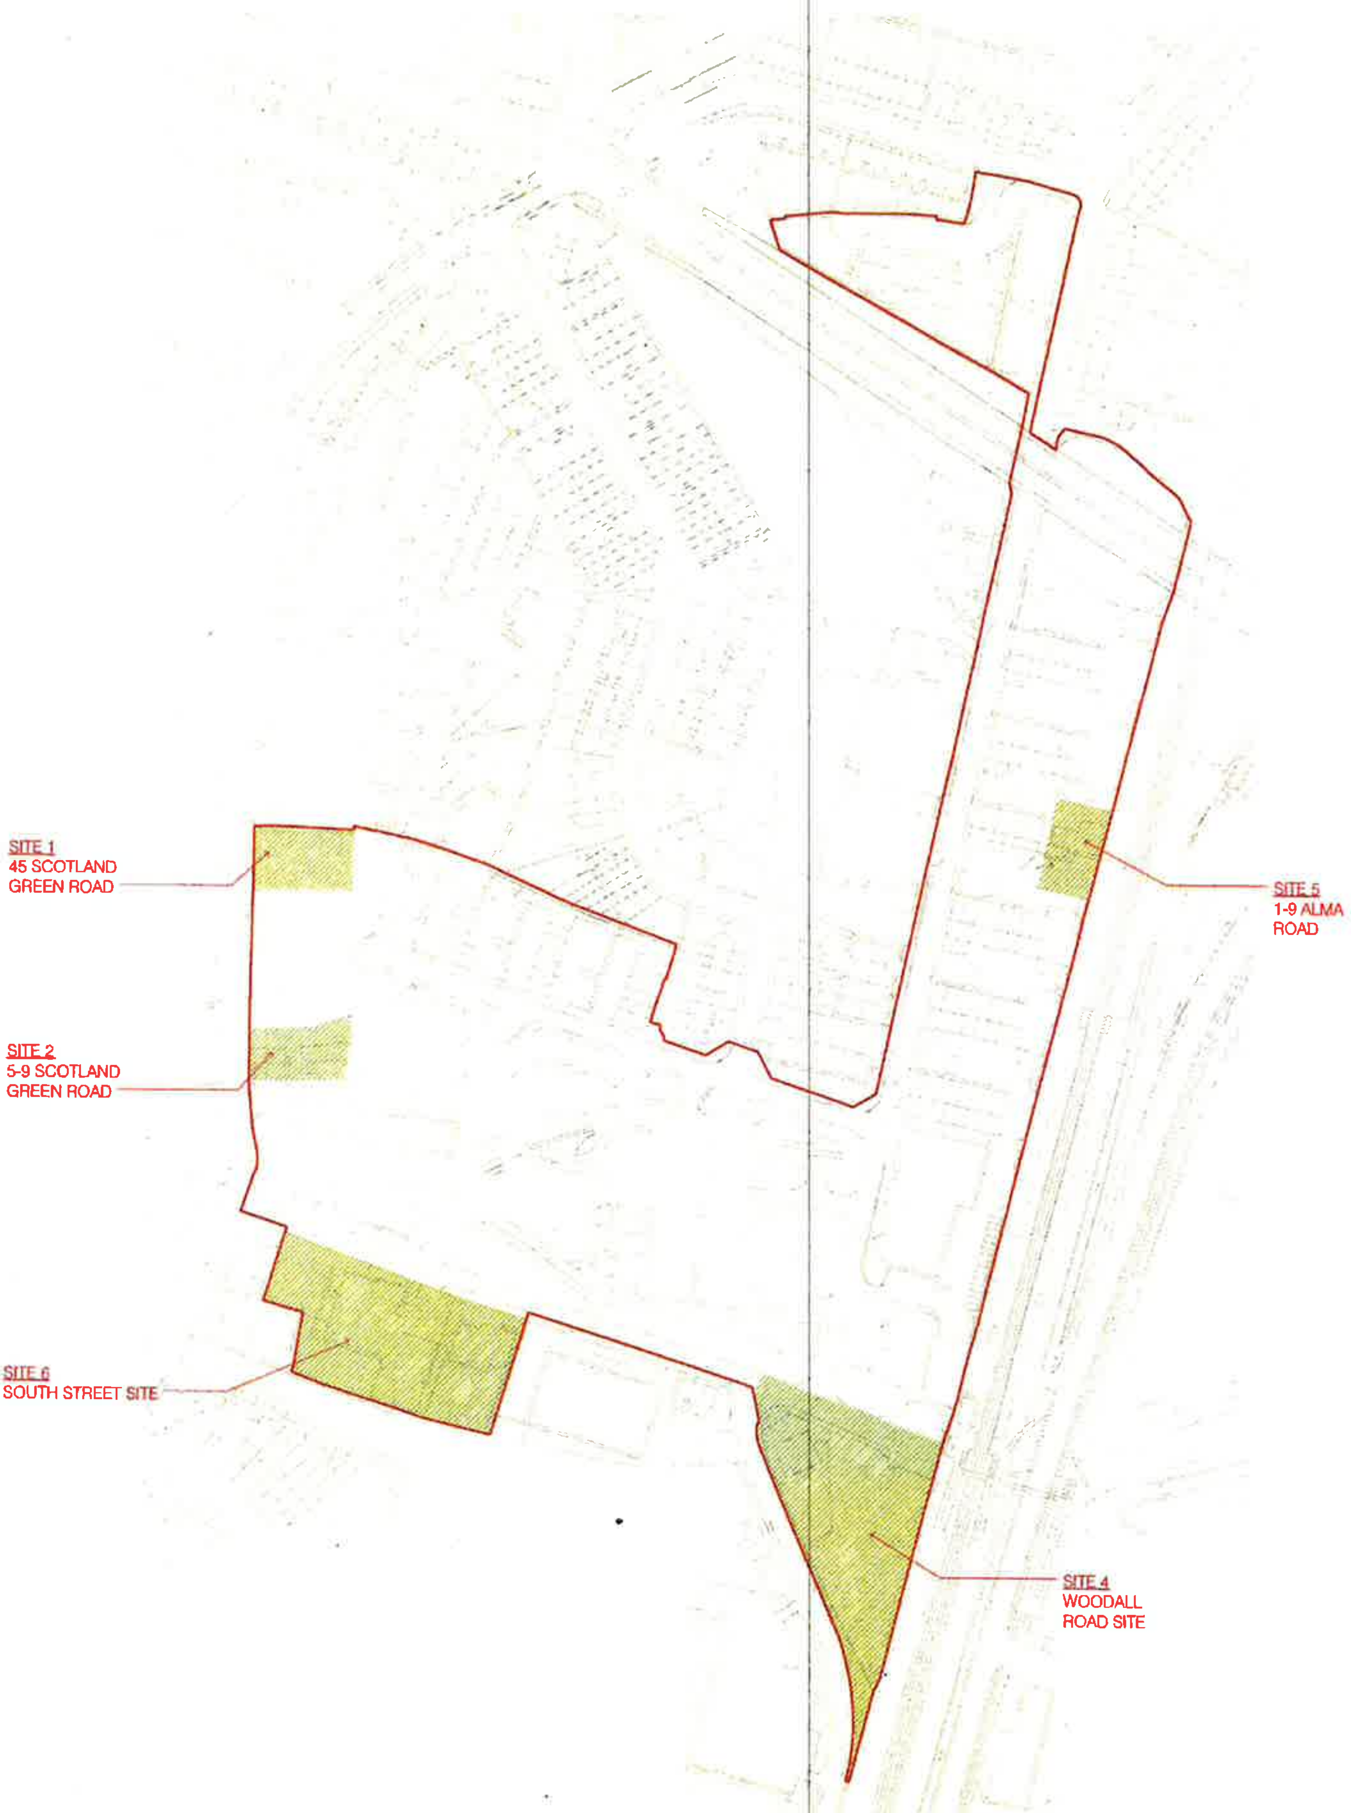

GENERAL NOTES

- This drawing is copyright of PTE architects
- Use figured dimensions only. DO NOT SCALE
- All dimensions are in millimetres unless noted otherwise
- All levels are in metres above ordnance datum unless stated otherwise
- This drawing must be read in conjunction with all other relevant drawings and specifications from the Architect and other consultants.
- Existing building dimensions based upon survey drawings.

Diespeker Wharf
38 Graham Street
London N1 8JX

T: 020 7336 7777
F: 020 7336 0770

Pollard Thomas Edwards

project	job no.	drawn	checked	scale	date
Alma Estate Regeneration London EN3	12_560	JV	LB	1:1000@A1	26/09/14

drawing title	drg no.	rev
Red Line for Development Agreement	SK_187	C