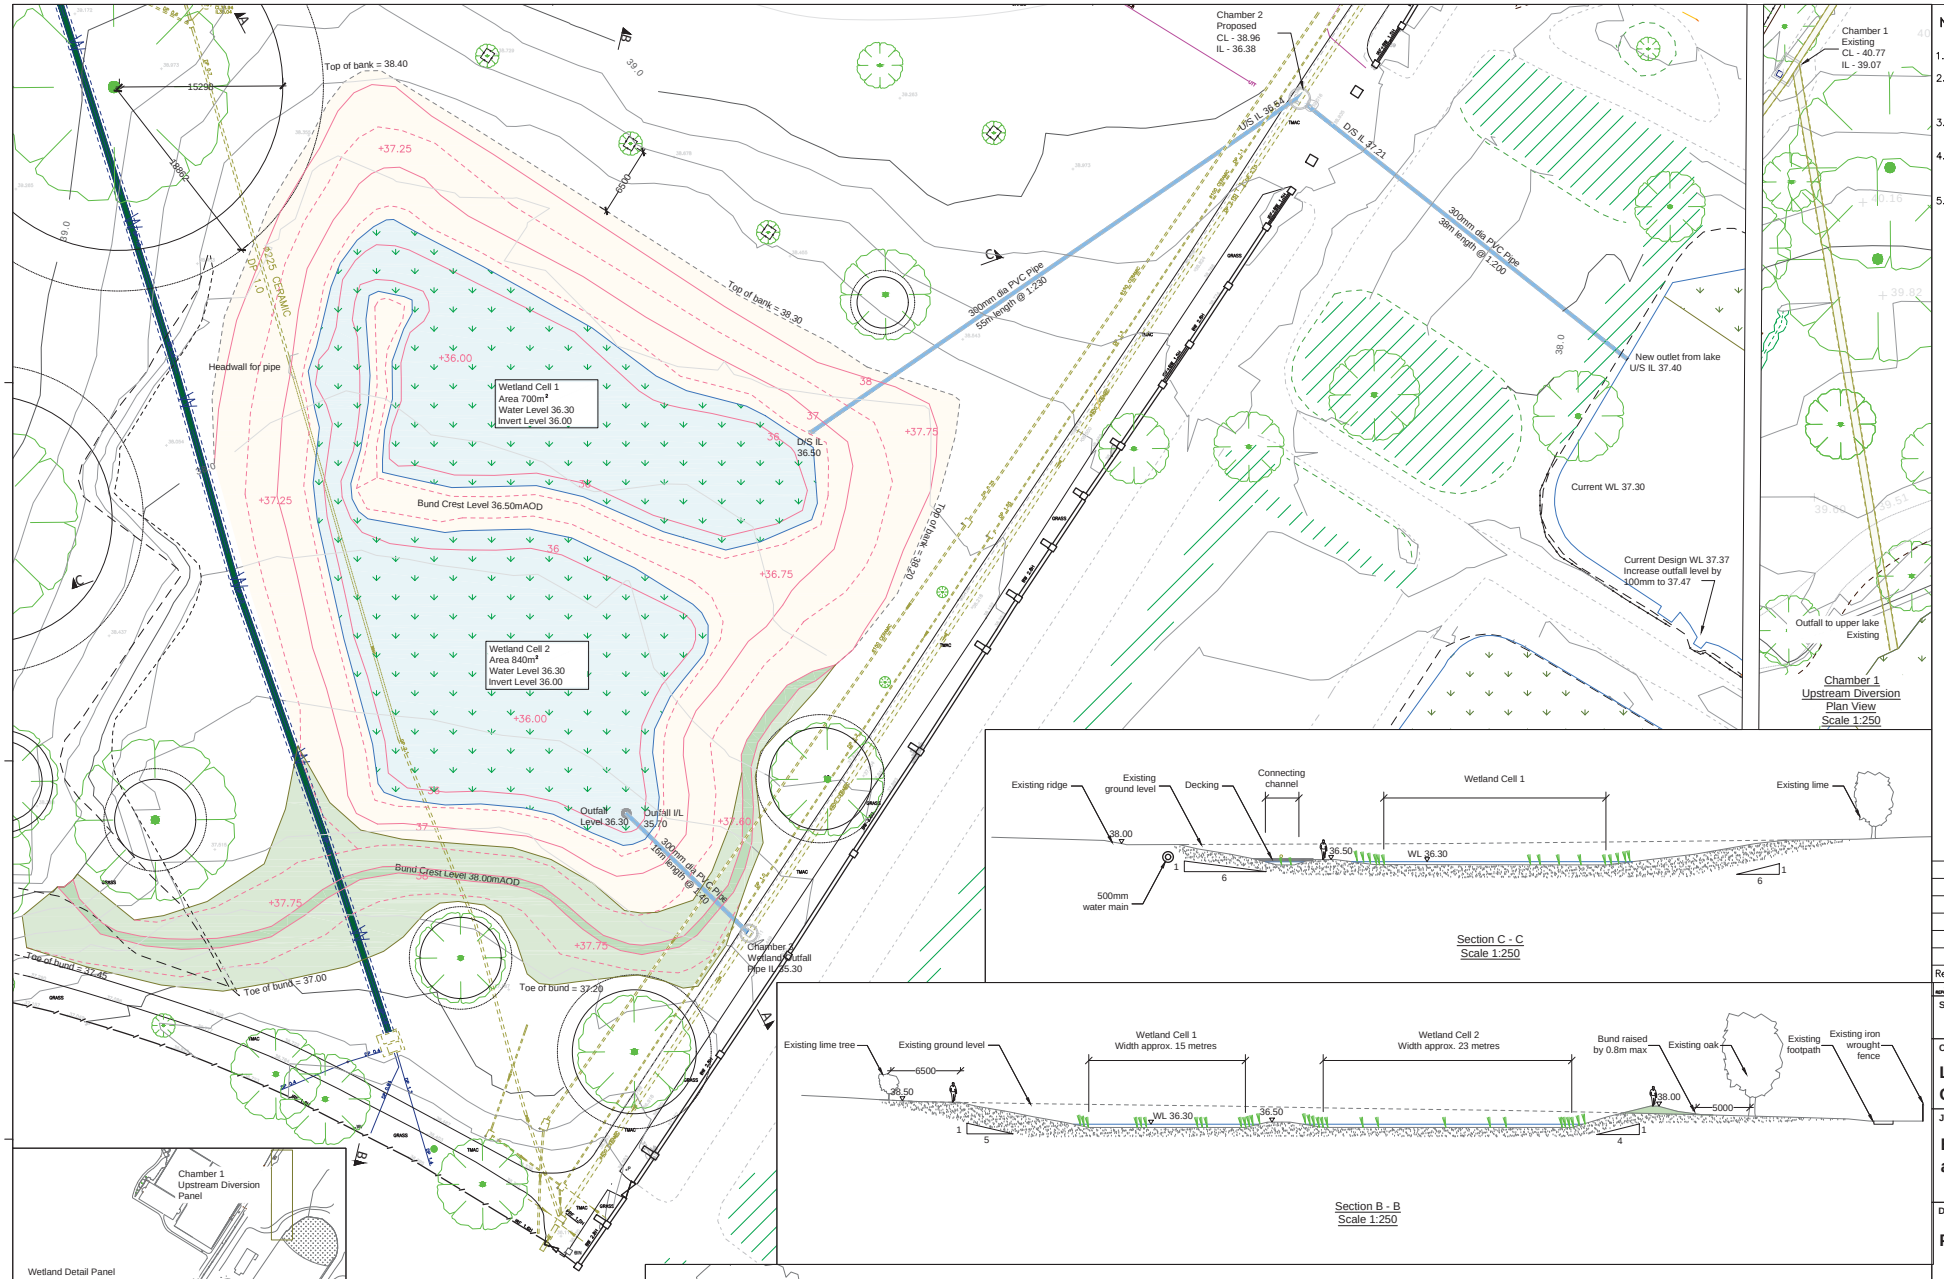

Chamber 1
Upstream Diversion
Plan View
Scale 1:250

Section C - C
Scale 1:250

Section B - B
Scale 1:250

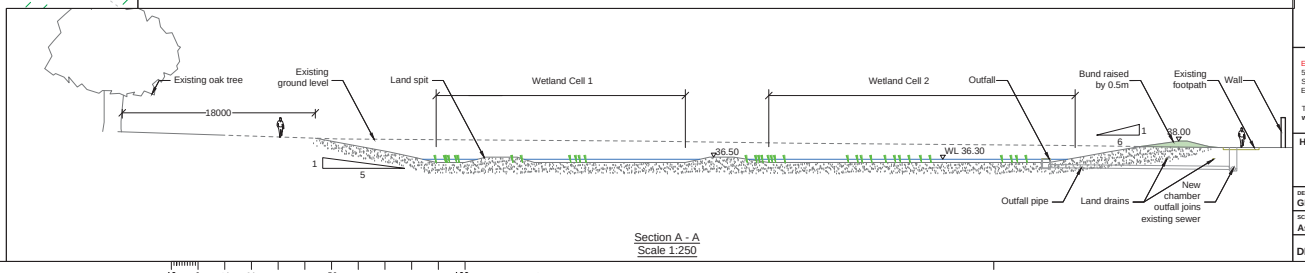

Section A - A
Scale 1:250

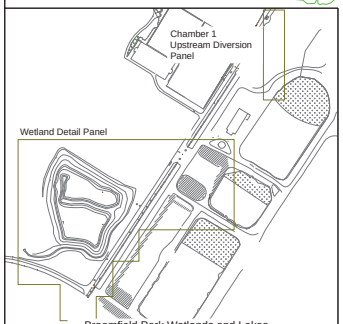

Broomfield Park Wetlands and Lakes
Wetlands Location
Master View
Scale 1:2000

Wetlands Detail
Plan View
Scale 1:250

NOTES

1. DO NOT SCALE FROM THIS DRAWING.
2. ANY ERRORS OR OMISSIONS TO BE BROUGHT TO THE ENGINEERS ATTENTION IMMEDIATELY FOUND.
3. ALL DIMENSIONS ARE IN MILLIMETRES UNLESS OTHERWISE SHOWN.
4. ALL LEVELS ARE IN METRES AND RELATE TO ORDNANCE DATUM LEVEL UNLESS NOTED OTHERWISE.
5. THIS DRAWING IS TO BE READ IN CONJUNCTION WITH ALL OTHER DRAWINGS IN THE SAME SERIES.

- Existing tree Root protection zone
- Existing drainage pipe
- Existing drainage pipe to be removed
- New drainage pipe
- Existing contours
- Proposed contours
- Excavation area
- Raised area
- Wetland area
- Water main utility

Rev	Revision details

CROWN COPYRIGHT. ALL RIGHTS RESERVED. LONDON BOROUGH OF ENFIELD LA 086363. UNAUTHORISED REPRODUCTION OF ORDNANCE SURVEY MAPPING INFRINGES CROWN COPYRIGHT AND MAY LEAD TO PROSECUTION.

STATUS
DETAILED DESIGN

CLIENT
LONDON BOROUGH OF ENFIELD

JOB TITLE
Broomfield Park Wetlands and Lake Remediation

DRAWING TITLE
Plan view and sections

Enfield Council
52, Civic Centre
Silver Street, Enfield
EN1 3XY
Tel: 020 8379 1000
www.enfield.gov.uk

HIGHWAYS AND TRANSPORTATION
Structures & Watercourses

DESIGNED:-	DRAWN:-	DATE:-
GBC	GBC	Jan 18
SCALE:-	PLOT SCALE:-	CHECKED:-
As Shown	1:1	IR

DRAWING NO. 2017_BPW_001 C

A1